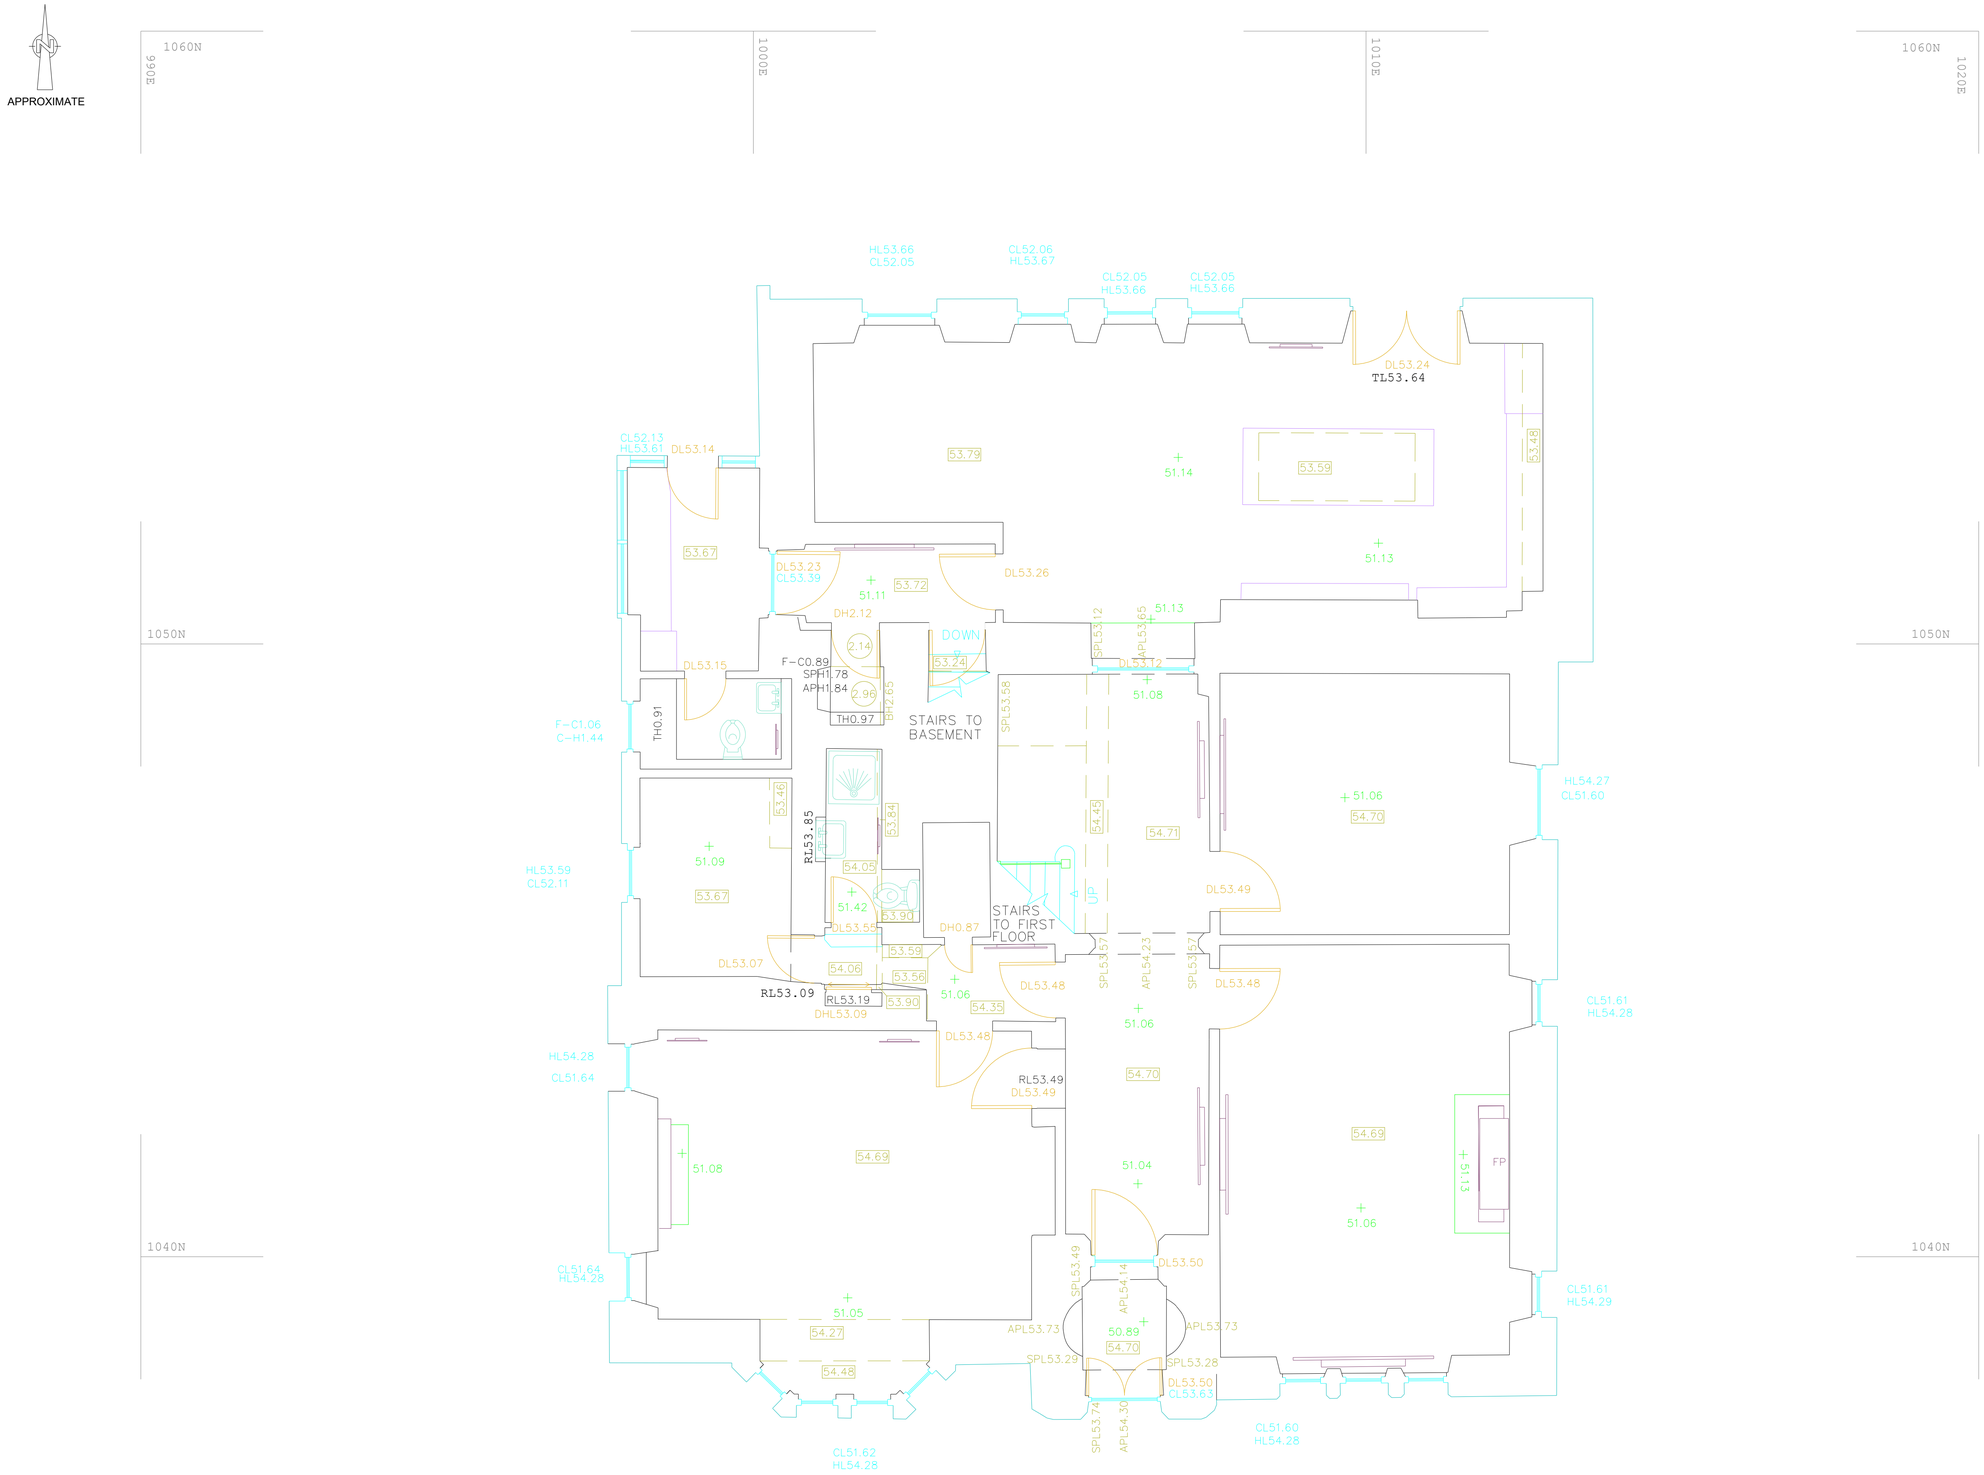

Notes

Legend

116.12	Floor Level
UFL 10.65	Level to U/S of Floor
32.98	Ceiling Level
2.98	Ceiling Height
F32.98	False Ceiling Level
F2.98	False Ceiling Height
APL 32.98	Apex Level
SPL 32.98	Spring Level
BML 32.16	Level to U/S of Beam
BMH 2.16	Floor to U/S of Beam
DH 2.67	Floor to U/S of Door Frame
BH 0.11	Floor to Base of Door Frame
DL 102.00	Level to U/S of Door Frame
DBL 101.00	Level to Base of Door Frame
BH 0.86	Floor to Recess Base
BL 33.94	Bottom Level
TH 3.35	Floor/Base to U/S of Recess
RL 23.35	Level to U/S of Recess
TOP 3.35	Top Level
WL 3.35	Wall Head Level
F-C 1.43	Floor to Cill
C-H 2.29	Cill to Head
CL 22.84	Cill Level
HL 24.80	Head Level
LINT 24.80	Exposed Lintel Level
AH	Access Hatch
AP	Access Panel
CONC	Concrete
DCH	Drainage Channel
DF	Drinking Fountain
FP	Fireplace
MH	Manhole
RE	Recess
RD	Radiator
SKY	Skylight

REV	DATE	DRAWN	DESCRIPTION	CHECK
–	–/–/–	–	–	–
–	–/–/–	–	–	–

Granite City Surveys Ltd.

Land Surveying, Setting Out,
Elevational Surveys, Legal Title Surveys

Chattan Mews Offices
18 Chattan Place
Aberdeen AB10 6RD

Tel: 01224 864263 Fax: 01224 864264

email: info@GraniteCitySurveys.co.uk
www.GraniteCitySurveys.co.uk

Project: PROPOSED DEVELOPMENT AT

Drawing Title: INTERNAL FLOORPLANS
GROUND FLOOR

Client:

Project No:	Drawing No: G01
Drawn by:	Checked by:
Scale: 1:50 at A1	Date: