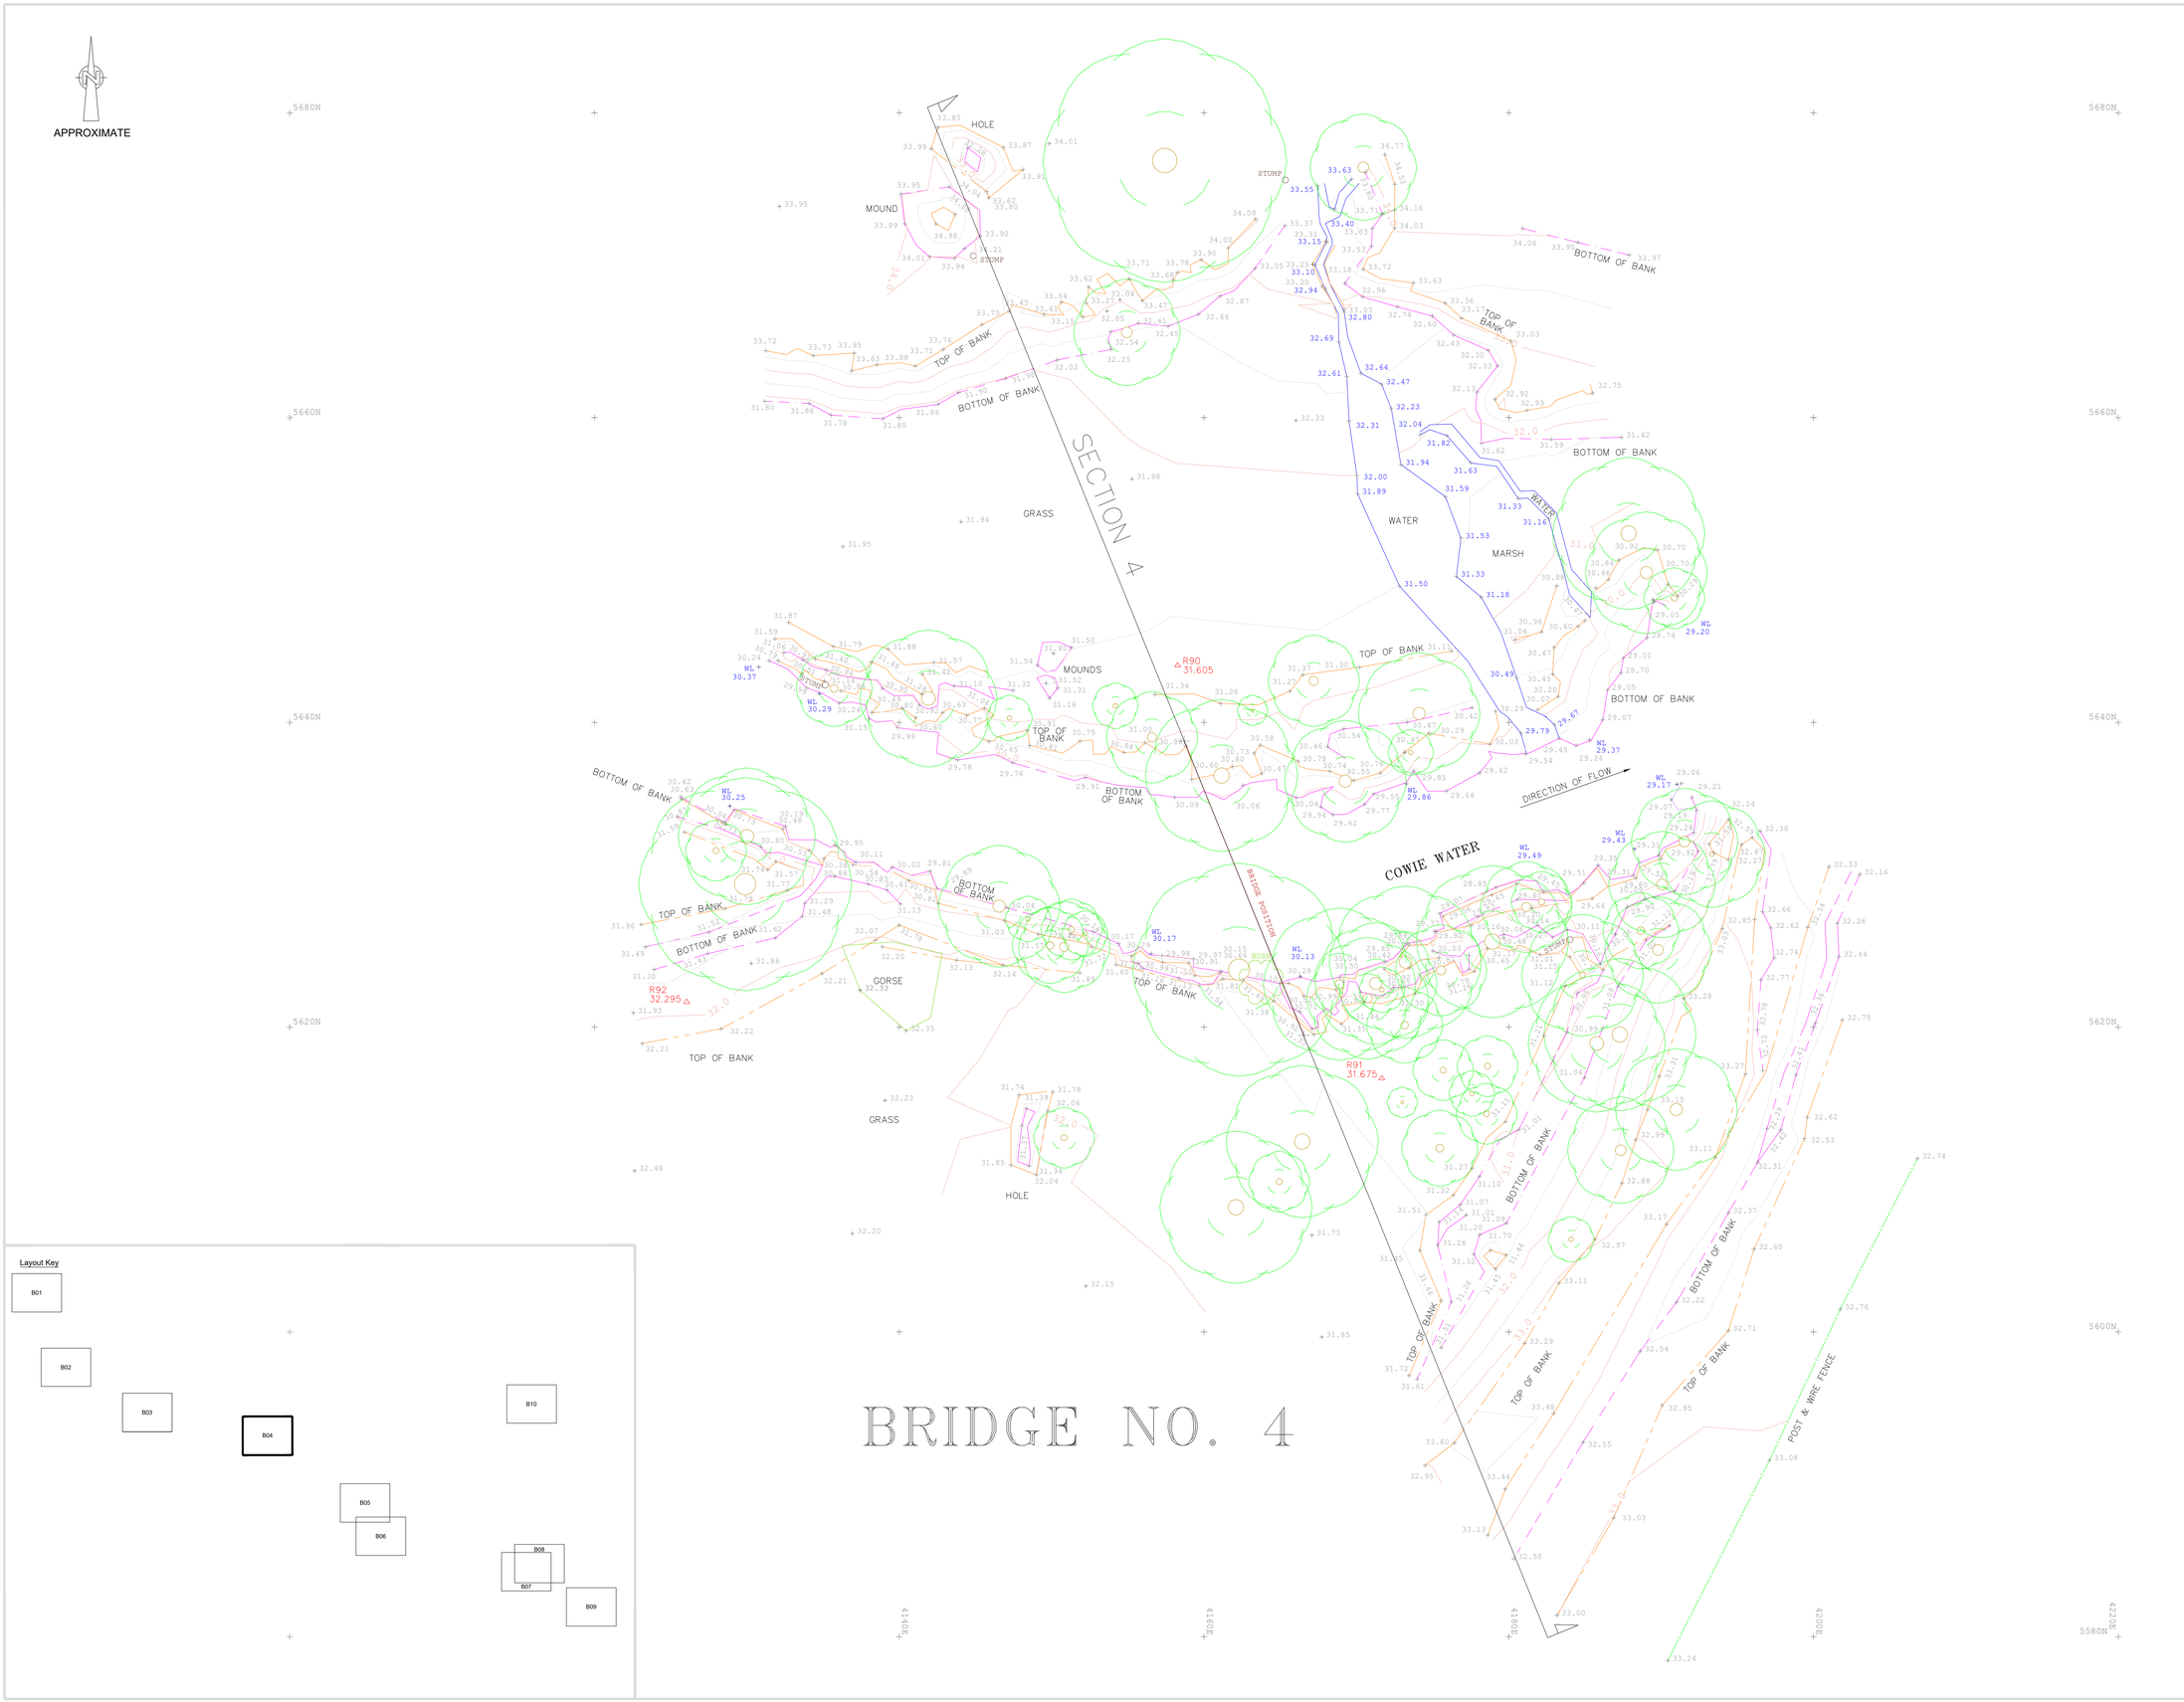

Layout Key

Legend

AV	Air Valve	MKR	Marker
ANC	Anchor Point	OHC	Overhead Cable
BH	Borehole	OSTP	OS Trig Point
BOB	Bottom Of Bank	OSBM	OS Benchmark
BOL	Bollard	PB	Post Box
BUS	Bus Stop Sign	POST	Post
CAT	Cats Eyes	RE	Rodding Eye
CONC	Concrete	STN	Permanent Ground Marker
CL	Cill Level	SV	Stop Valve
CSL	Culvert Soffit Level	TBM	Temporary Benchmark
CTV	Cable TV Cover	TEL	Telecom Cover
CULV	Culvert Top Level	TFL	Top Of Fence Level
DCH	Drainage Channel	TL	Traffic Lights
ELEC	Electricity Cover	TOB	Top Of Bank
EP	Electricity Pole	TOP	Top Level
ER	Earthing Rod	TP	Telegraph Pole
FH	Fire Hydrant	WH	Wall Head Level
FLAG	Flagpole	WL	Water Level
GU	Gully	WM	Water Meter
GAS	Gas Cover	WO	Washout Cover
HL	Window Head Level		
IC	Inspection Cover		Coniferous Tree
IL	Invert Level		
JNC	Junction Box		
KO	Kerb Outlet Cover		Deciduous Tree
LP	Lamp Post		
MH	Manhole		

SURVEY STATIONS

STN	DESCRIPTION	EASTING	NORTHING	LEVEL
R90	WOODEN PEG	4158.266	5643.743	31.605
R91	WOODEN PEG	4171.664	5616.638	31.675
R92	WOODEN PEG	4126.039	5621.652	32.295
STN122	WOODEN PEG	4192.264	5712.334	45.250
STN123	WOODEN PEG	4159.392	5705.628	43.167

BEFORE USING ANY OF THE ABOVE SURVEY STATIONS FOR SETTING OUT OR LEVELING, APPROPRIATE CHECKS SHOULD BE CARRIED OUT RELATIVE TO OTHER STATIONS, CHECKING ITS HEIGHT AND ORIENTATION.

REV	DATE	DRAWN	DESCRIPTION	CHECK
–	–/–/–	–	–	–
–	–/–/–	–	–	–

Granite City Surveys Ltd.

Land Surveying, Setting Out,
Elevational Surveys, Legal Title Surveys

Chattan Mews Offices,
18 Chattan Place,
Aberdeen AB10 6RD

Tel: 01224 864263 Fax: 01224 864264

email: info@GraniteCitySurveys.co.uk
www.GraniteCitySurveys.co.uk

Project:

Drawing Title:
BRIDGE NO. 4
LAYOUT PLAN

Client:

Project No:	Drawing No: B04
Drawn by:	Checked by:
Scale: 1:200 at A1	Date: